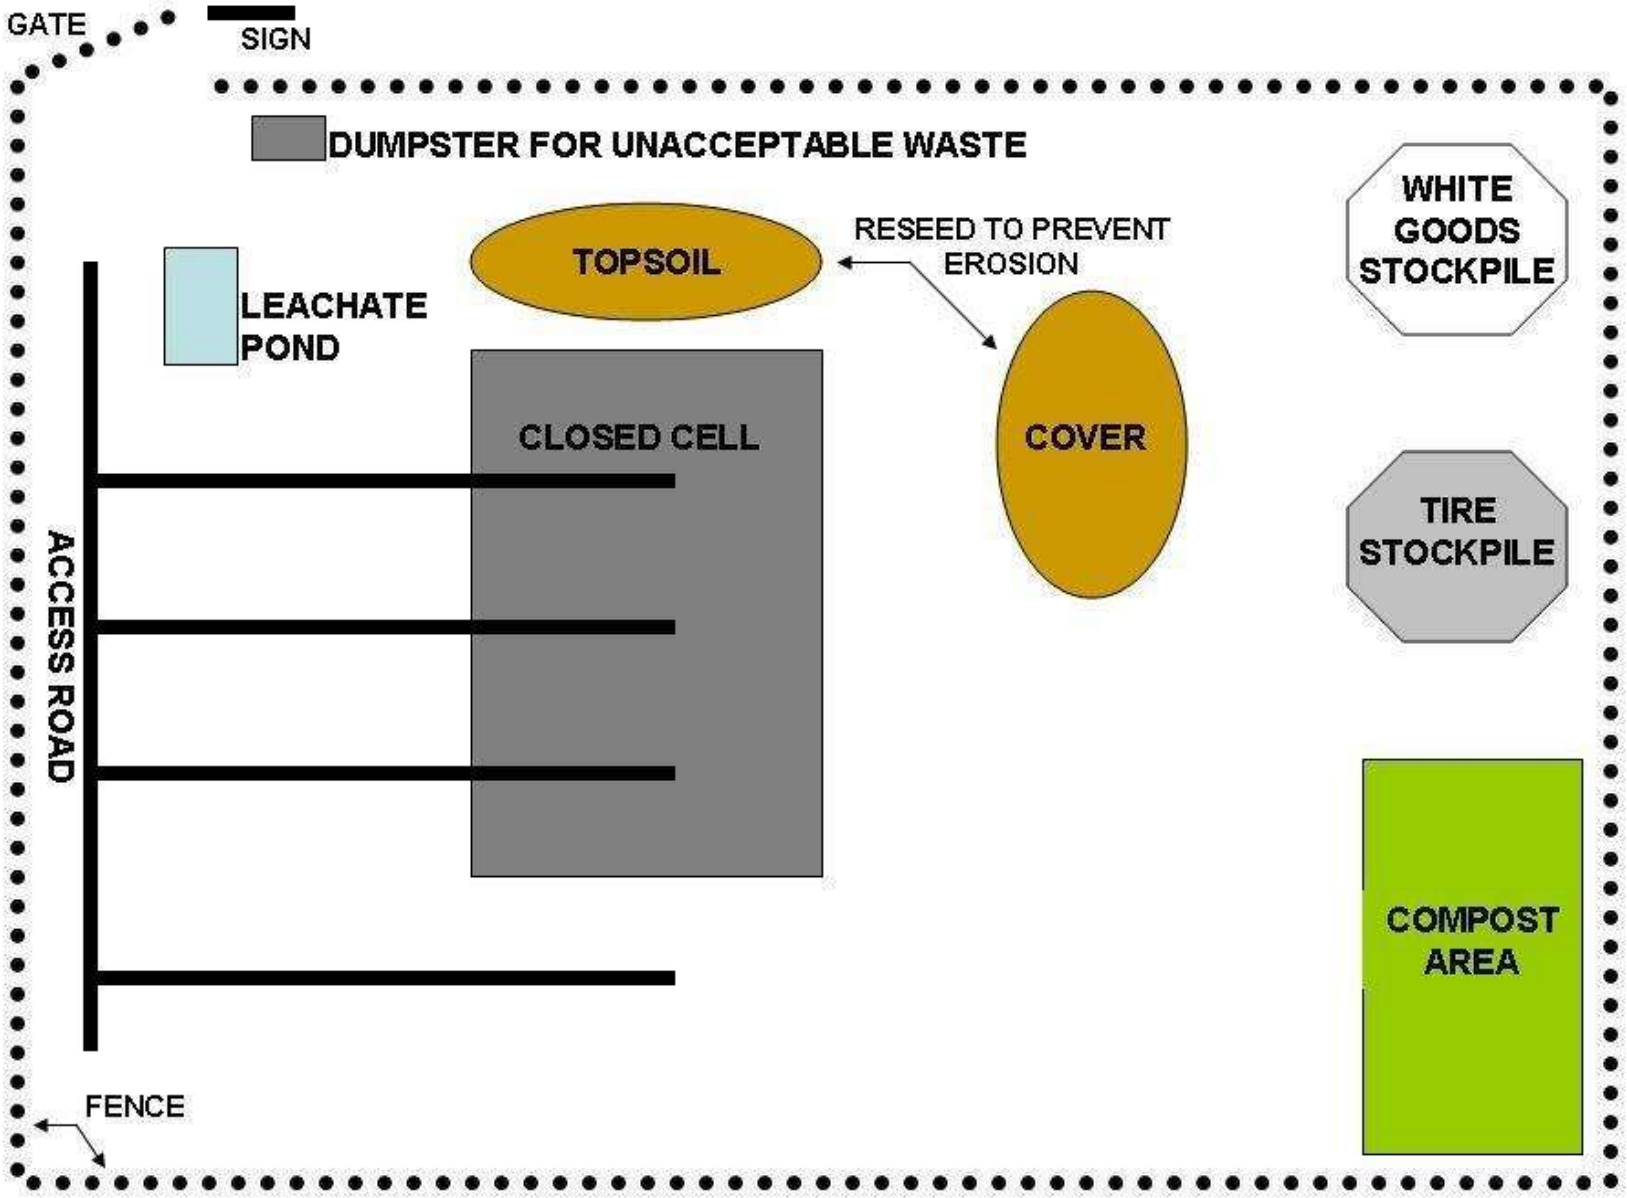TYPICAL LANDFILL LAYOUT