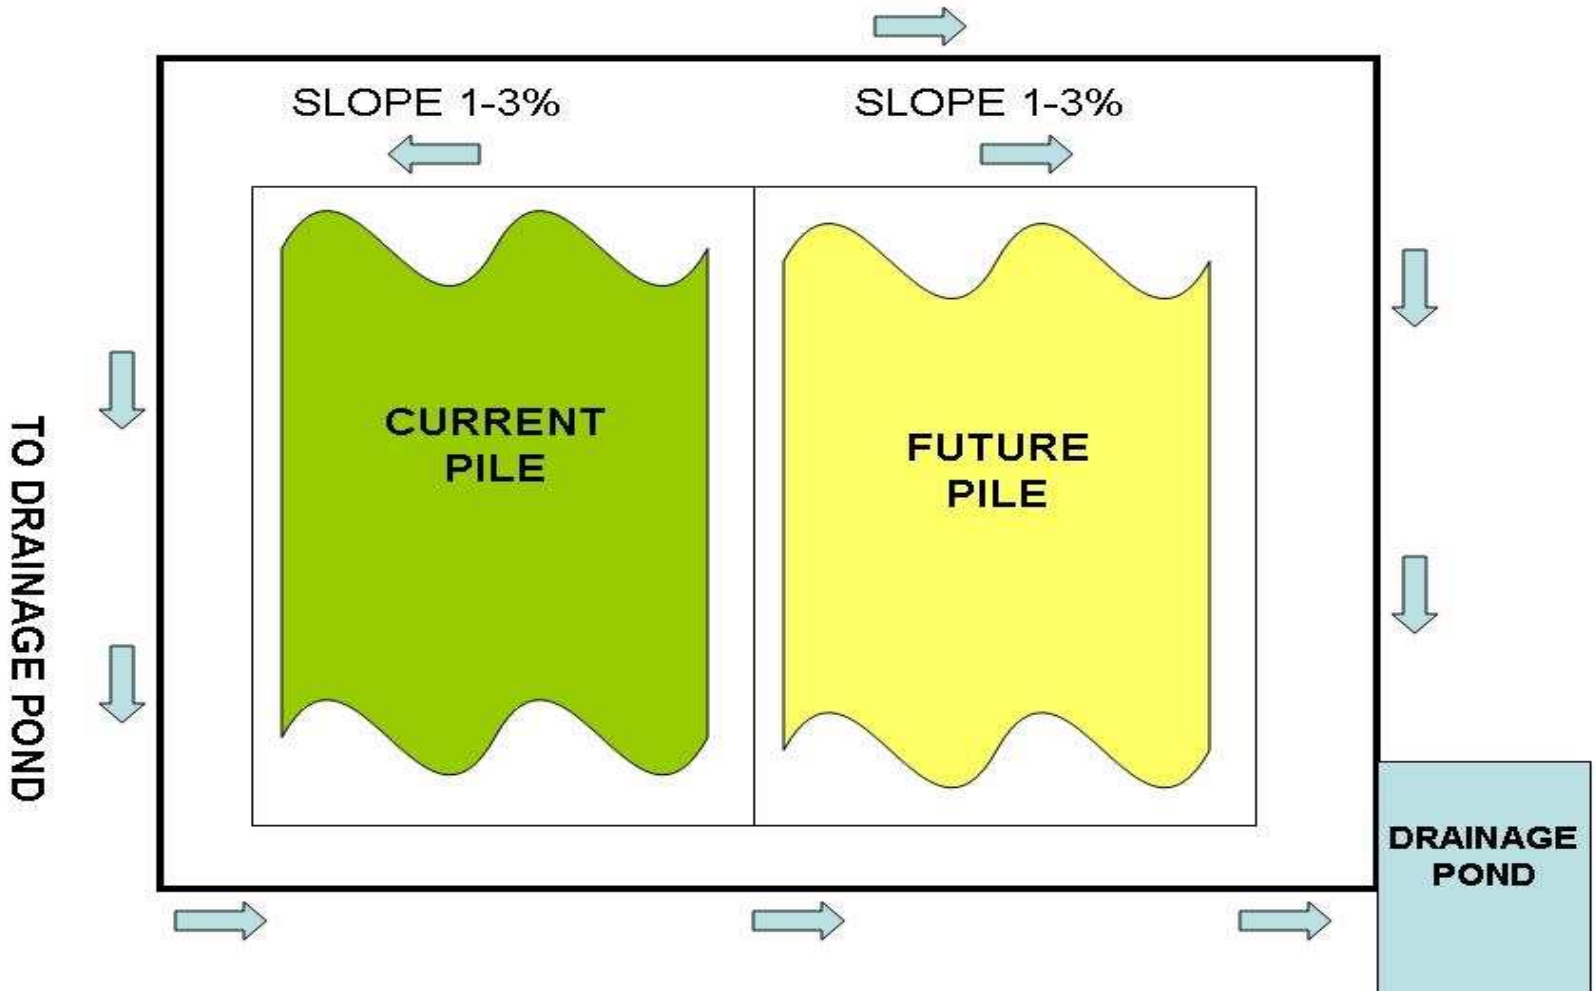COMPOST AREA LAYOUT